PREVIOUS SUBMISSION

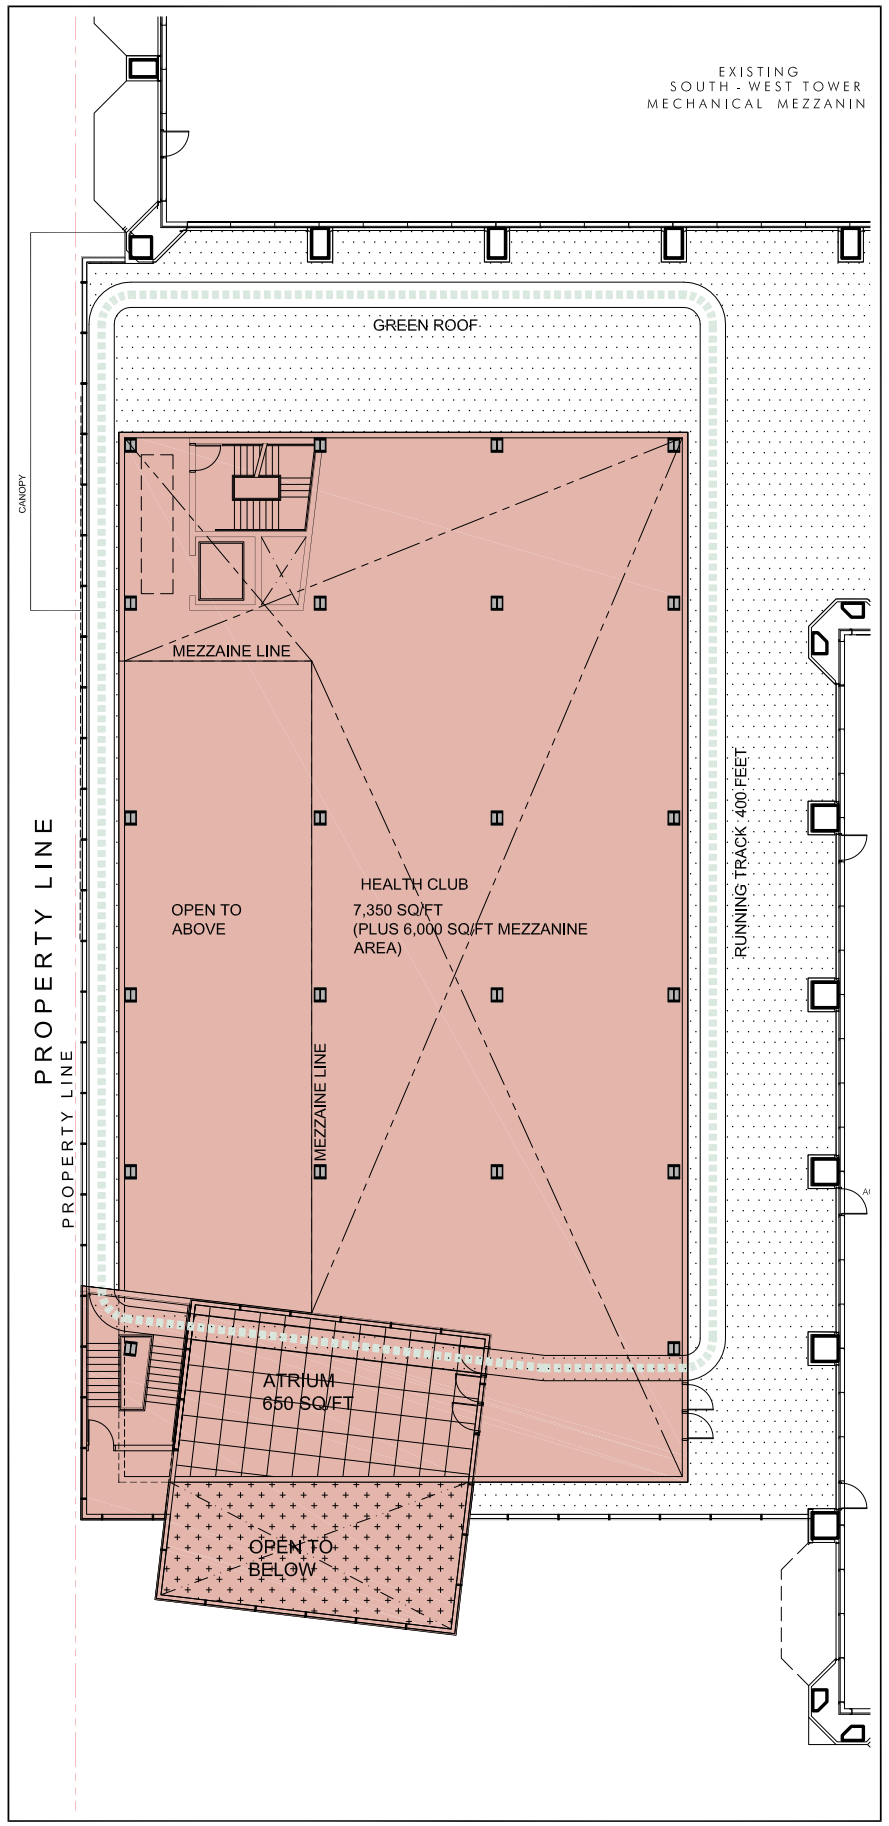

REVISED PROPOSAL

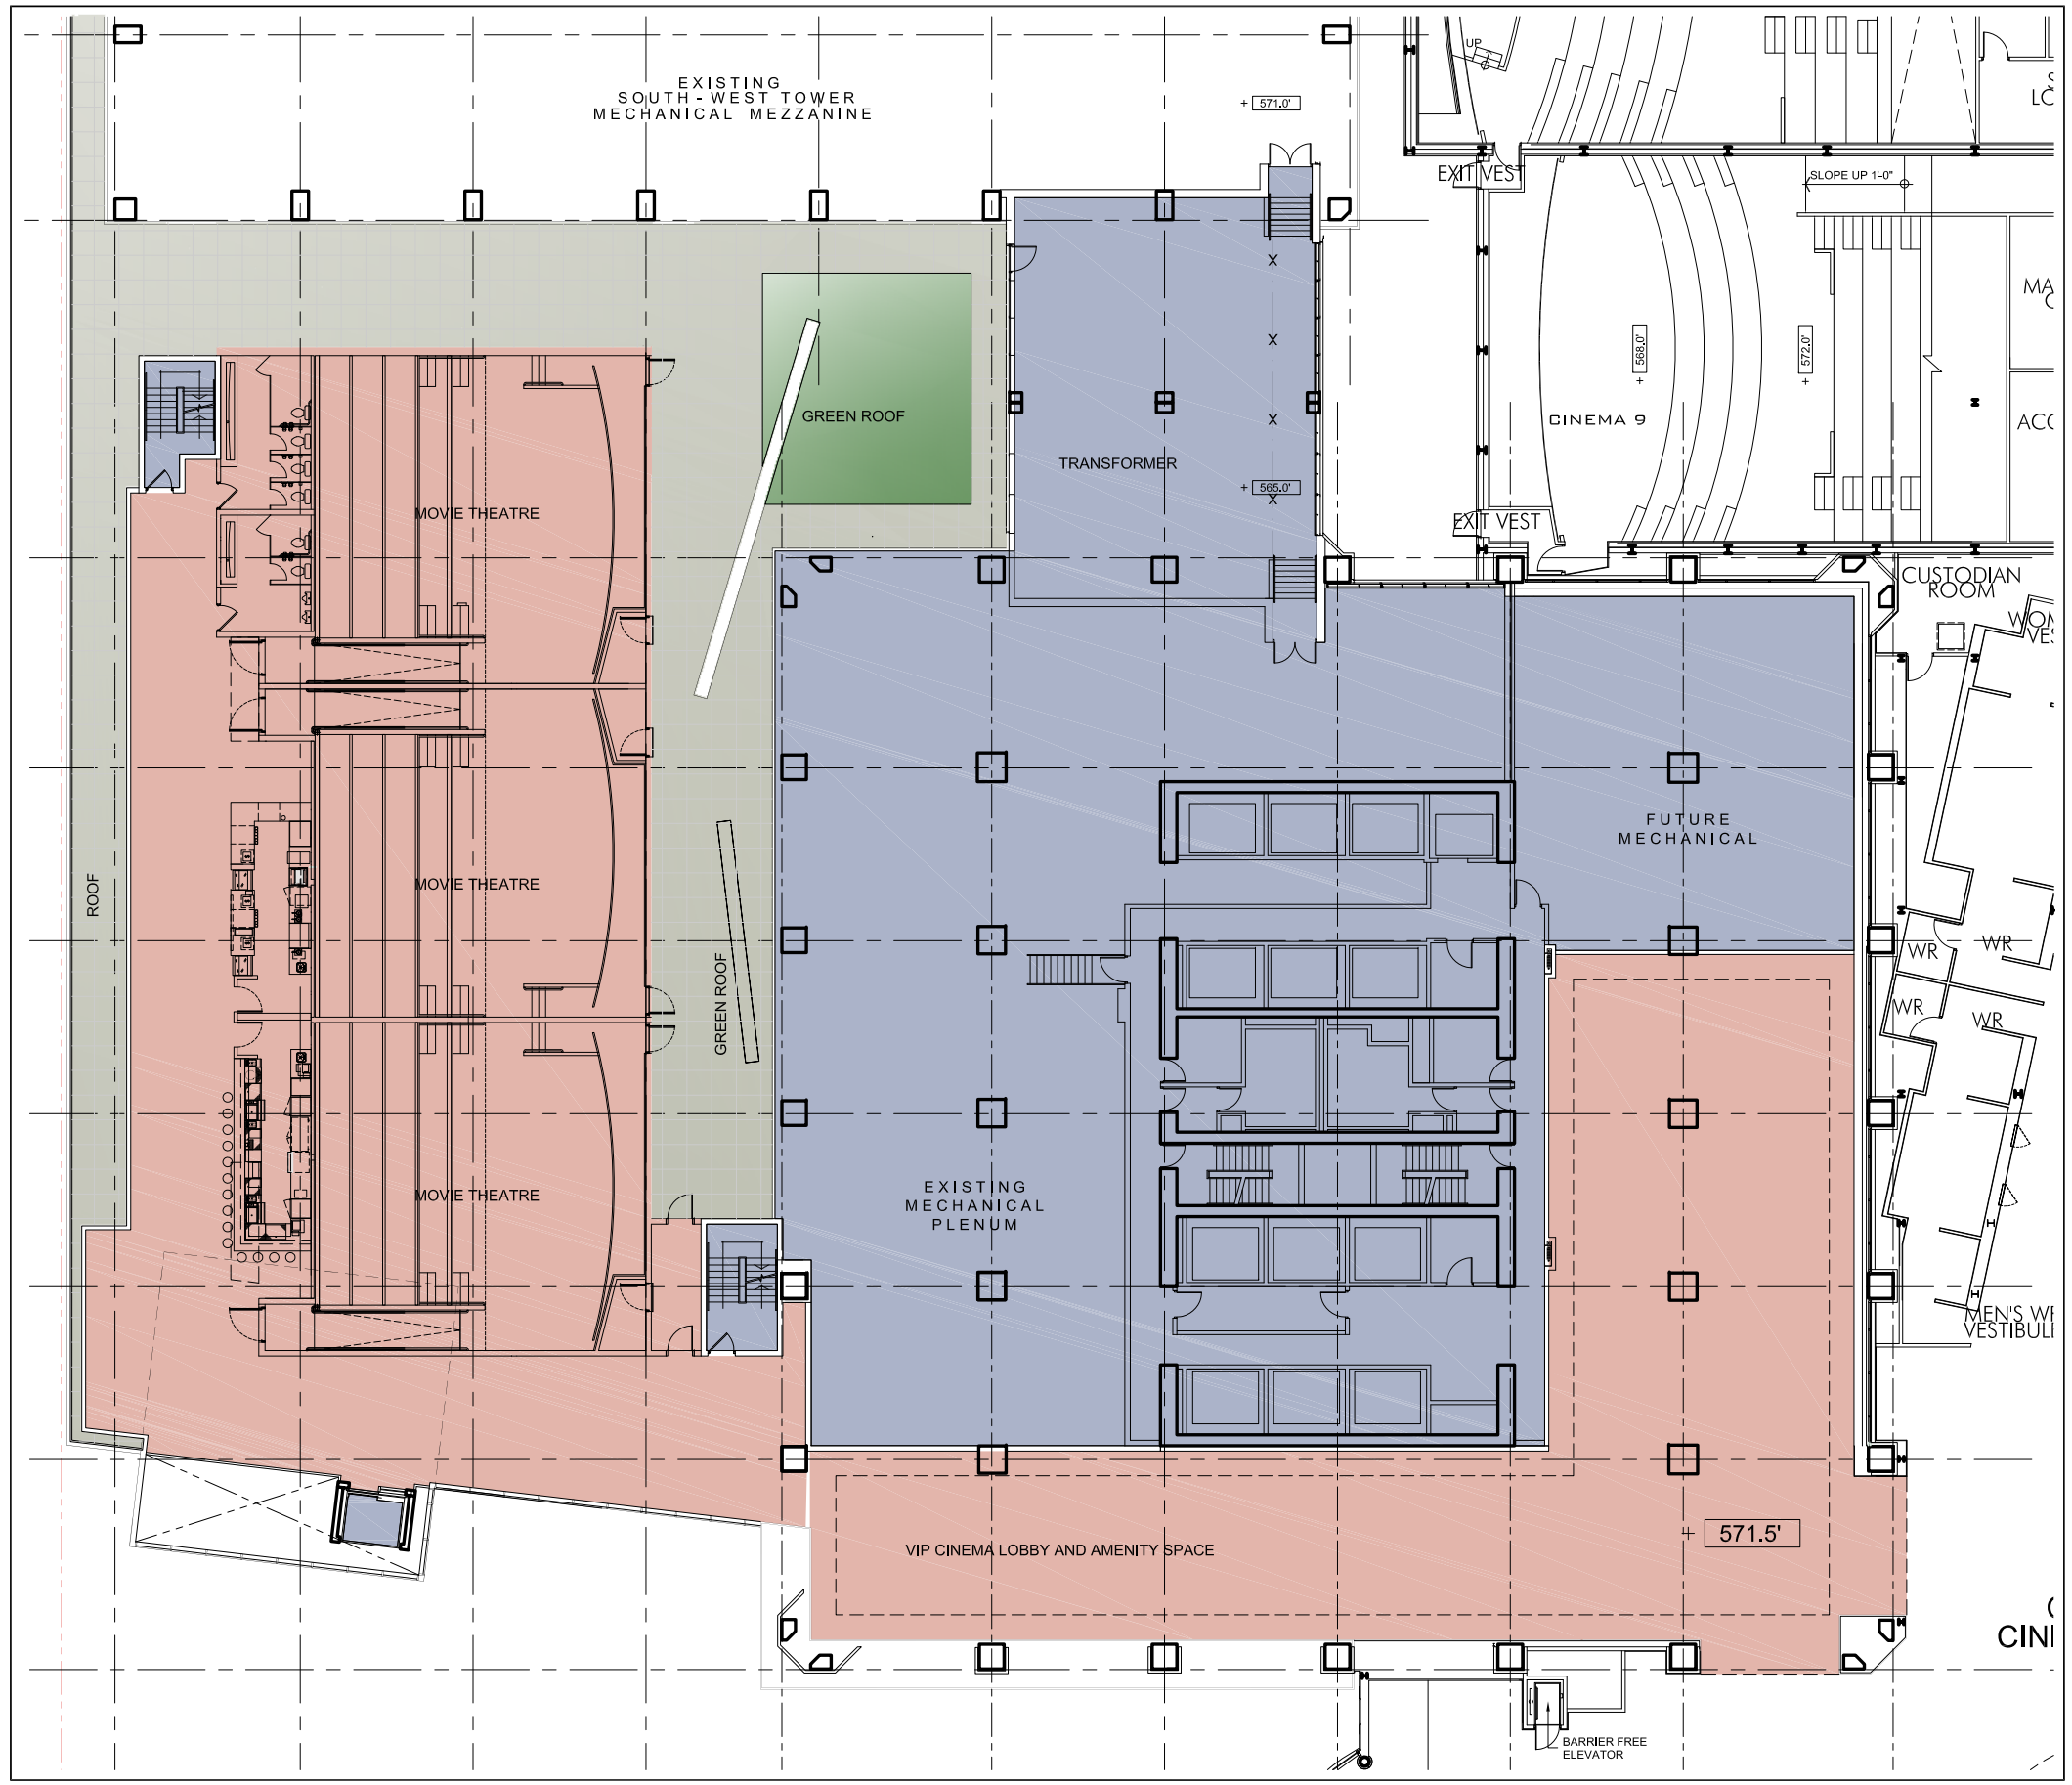

FEB. 02 2010

JOB# 25237

RIO CAN YONGE EGLINTON CENTRE EXPANSION

3RD FLOOR